BIG SKY HIGH SCHOOL

Option E.1 - Expand

- Secure entry and waiting area
- Enclose courtyard for dining/commons
- Convert cafetorium into performance space
- Expand stage
- Create small learning communities within core classroom areas
- Extend library roof over atrium with north and south facing windows.
- Address deferred maintenance and energy conservation projects

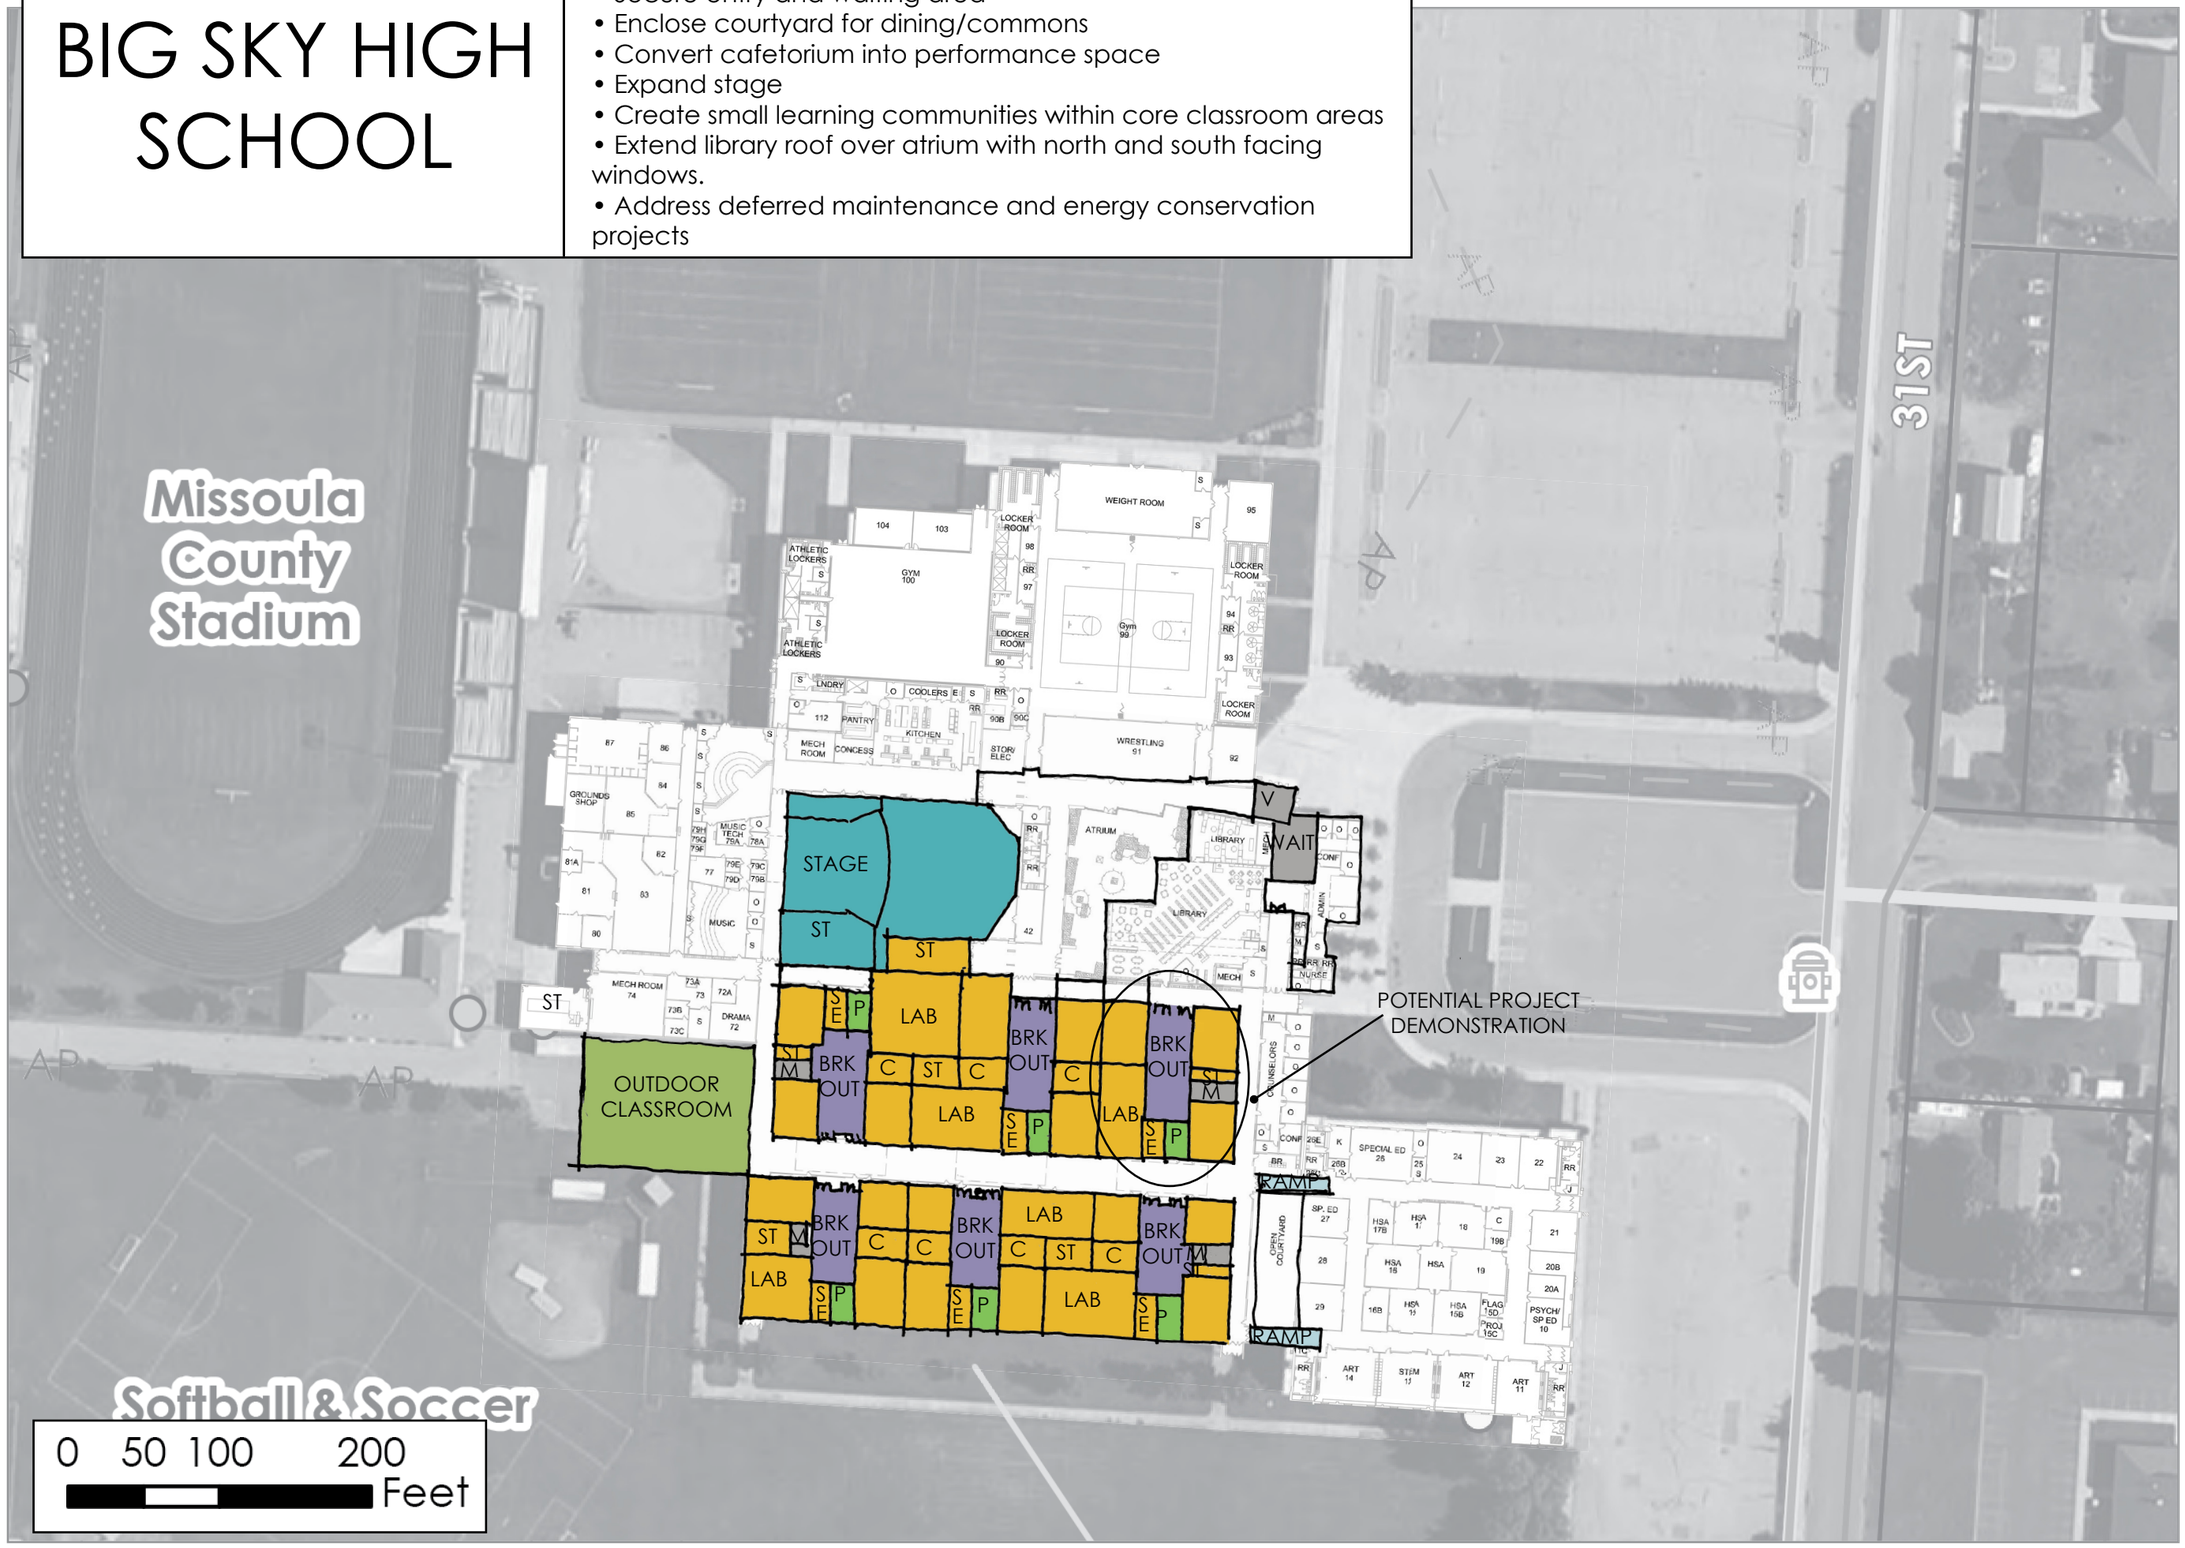

Missoula County Public Schools
Facilities Strategic Plan

Site Area: 35.98 acres
Parking Spaces: 600

Building Square Footage

Existing	255,873
Renovate	58,300
New	6,000

Total Project Cost
$13,731,795

Replacement Cost
$62,160,000

Ratio 22%

Good
Fair
Poor
Replace

Remaining Deferred Maintenance & Energy Project Costs
$0

Annual Energy Costs
$328,420

Potential Energy Savings
$37,350

Rental/Lease/Sale Income
None

Current Enrollment
1,083

Future Peak Enrollment
1,332

Capacity 1,500 - 1,800

Costs include construction, demolition (where applicable), technology, furnishings, site development, design fees, site acquisition (where applicable), contingency and escalation to January 2020

MISSOULA COUNTY PUBLIC SCHOOLS
Forward Thinking, High Achieving.

ARCHITECTS | ENGINEERS
CTA
WGM GROUP